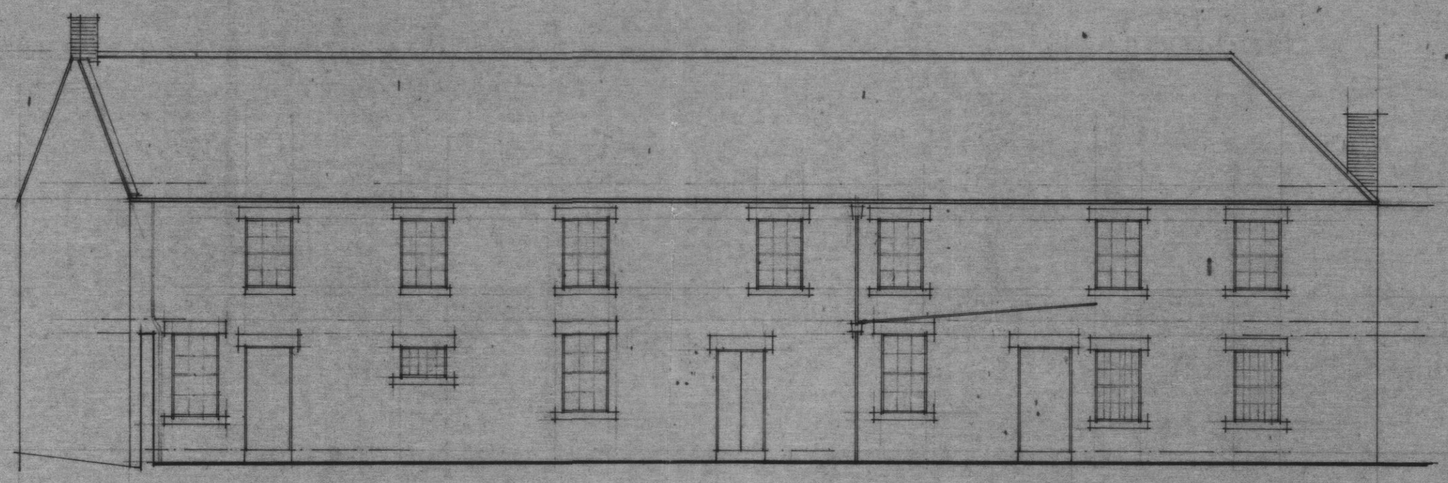

ELEVATION

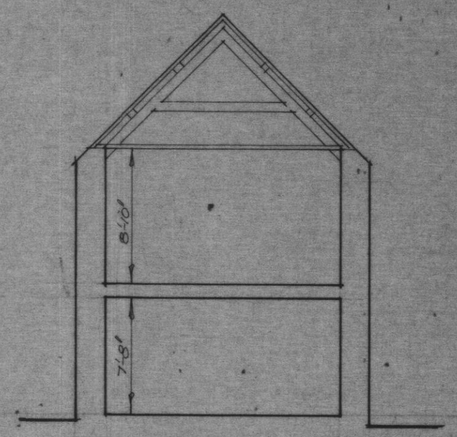

SECTION

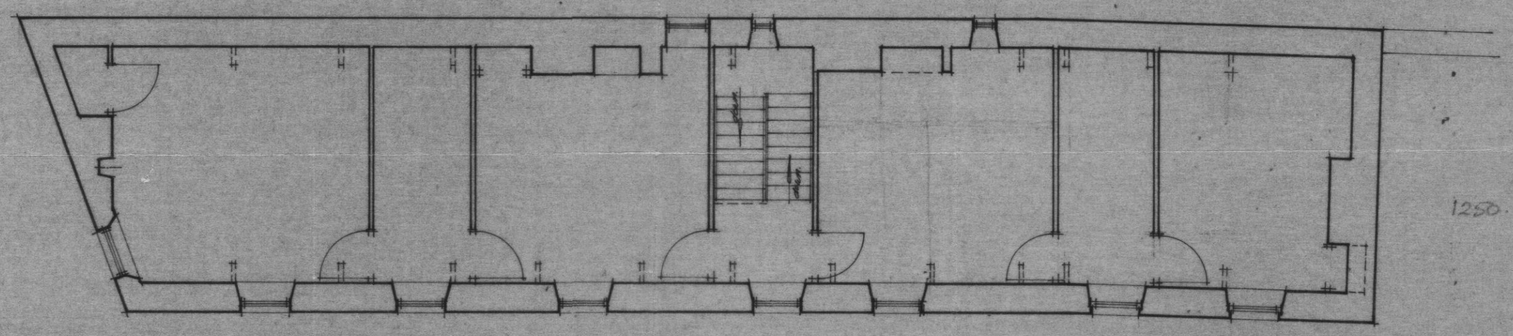

1250.5 sq ft

FIRST FLOOR PLAN

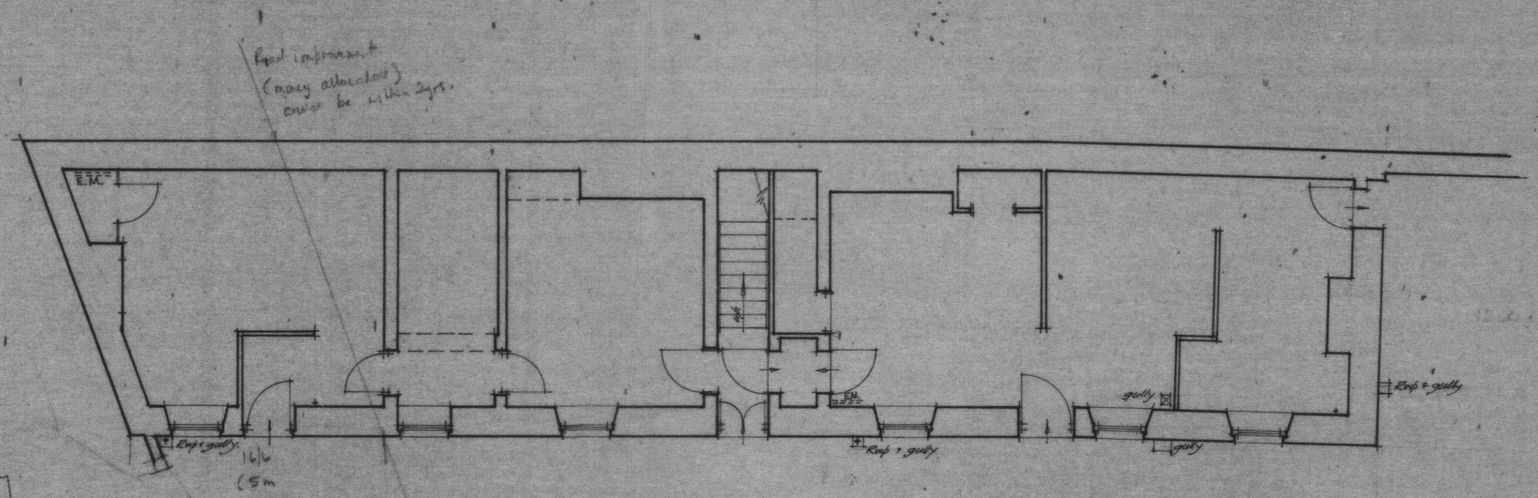

GROUND FLOOR PLAN

PLAN NO.
77/A/281
RECEIVED
17 AUG 1977
ALNWICK D.C.
PLANNING DEPT.

Northumberland County
RECEIVED
- 2 SEP 1977
Ref. No.
Planning Dept.

THE OLD MILITIA BARRACKS HOTSPUR STREET ALNWICK
PLAN AS EXISTING scale 1/8" to 1'0"
FOR MESSRS FORSTER GREGORY LTD.

Aug. 77