All dimensions to be checked on site by the contractor. Discrepancies reported before proceeding with the works.

Rev	Notes	Date
A	Standard amenity board substituted for previous sign design.: 2 No Drybrough plaques added to front doorway. External illumination to front & side walls added.	14:6:88

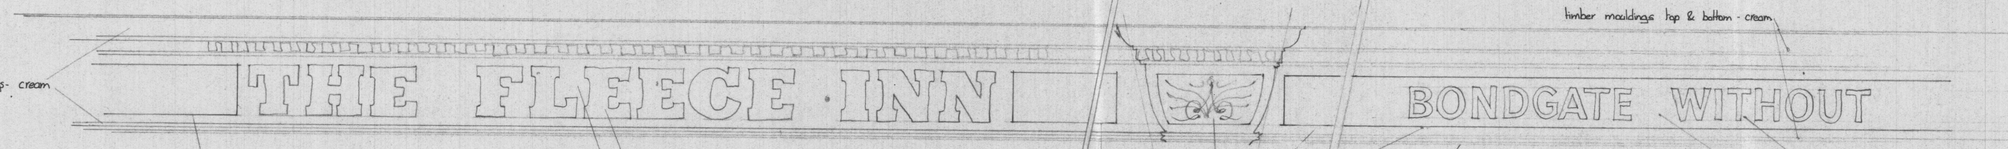

Timber mouldings - cream

cream coachlines

FASCIA ELEVATION

Gold Leaf lettering in Rockwell Extra Bold - caps

Maroon to fascia

Gold motif to capitals - (2No)

cream coach lines

timber mouldings top & bottom - cream

cream lettering to street sign

Maroon to fascia

Colours -

Maroon - Dulux Monarch 04 D 45
Cream - Dulux Gardenia 10.B.15
Gold Leaf -

Decoration Schedule

Fascias - main background maroon. with cream to mouldings top and bottom. Cream coachline's as indicated. Gold leaf as indicated

Doors - All external doors - Maroon.

Door Frames - Cream

Windows - Cream to windows with stall riser panelling below in maroon. Cream mouldings to panels

R.W. goods - black where previously black

Railings - black

Plinth - Maroon plinth to front bay window, inc hatch to cellar. (on line of plinth)

Rendered walls to front elevation entrance only - Weatherstriked Gardenia

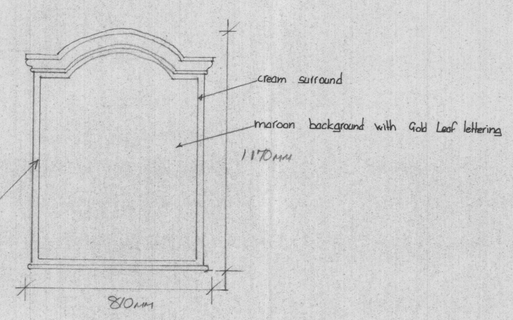

AMENITY BOARD

12394874

* Install external floodlighting to front & side walls to provide wall wash. Lights fixed @ eaves level

228 Ø

existing street sign removed off wall. Street name painted on fascia.

New amenity sign - fixed to wall

DRYBROUGHS PLAQUE 2No to each side of doorway Jambs

New hanging sign with external illumination

maroon fascia with Gold leaf lettering 2No brass swan-neck light fittings.

New hanging sign with external illumination

New c.i. railings to match existing, fixed above existing fascia. Painted gloss black

Existing railings painted gloss black

maroon fascia with cream to timber mouldings. Gold leaf lettering. 3No brass swan-neck light fittings to fascia.

Stall riser panelling maroon with cream mouldings to panels.

maroon plinth line

cream to entrance rendering.

new grill to cellar opening

New timber panelling below existing window cill - panelling to match front bay window, with s/w timber stall riser pilasters to either side

New timber fascia and mouldings to front corner and part side wall

stall riser maroon with cream mouldings to panels

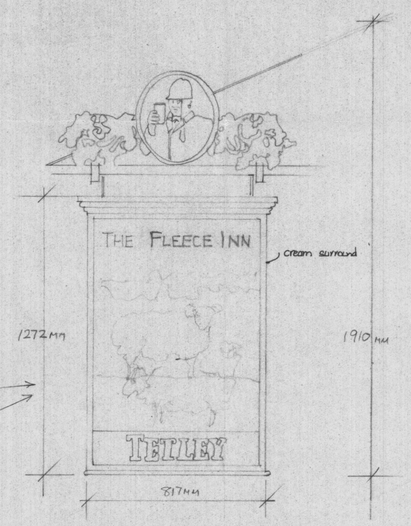

DOUBLE SIDED PICTORIAL SIGN

Hanging sign from wall mounted hop-bine bracket

Colours.

Cream edge & surround.

Black hop-bine with gold leaf highlite

AMENDED PLANS

Date Submitted 4/8/88

Amendment No. 1

Drawing superseded

in whole/part

Date Approved/Refused

P.B. Sansum, Planning Officer

Note: Existing pictorial sign. wall board signs. and fascia lettering removed. Existing flourescent fascia light fittings removed.

PLAN No. 88/A/303
RECEIVED
4 AUG 1988
ALNWICK D.C.
PLANNING DEPT.

Note: Re Signage
All sign boards and lettering dimensions to be checked on site by sign contractor prior to manufacture and is also to be responsible for all dimensions.

Job SIGNAGE & DECORATION WORKS to THE FLEECE INN BONDGATE WITHOUT ALNWICK

Drawing Proposed View & Works

Scale —	Job	Stage	Drawing	Rev
Drawn May 88 Issued	87143/2	F	02	A

HOWARTH LITCHFIELD PARTNERSHIP
CHARTERED BUILDING SURVEYORS CHARTERED ARCHITECTS URBAN DESIGNERS
INTERIOR DESIGN CONSULTANTS PROJECT MANAGERS

4 Old Elvet, Durham, DH1 3HL Telephone: Durham (091) 3849470